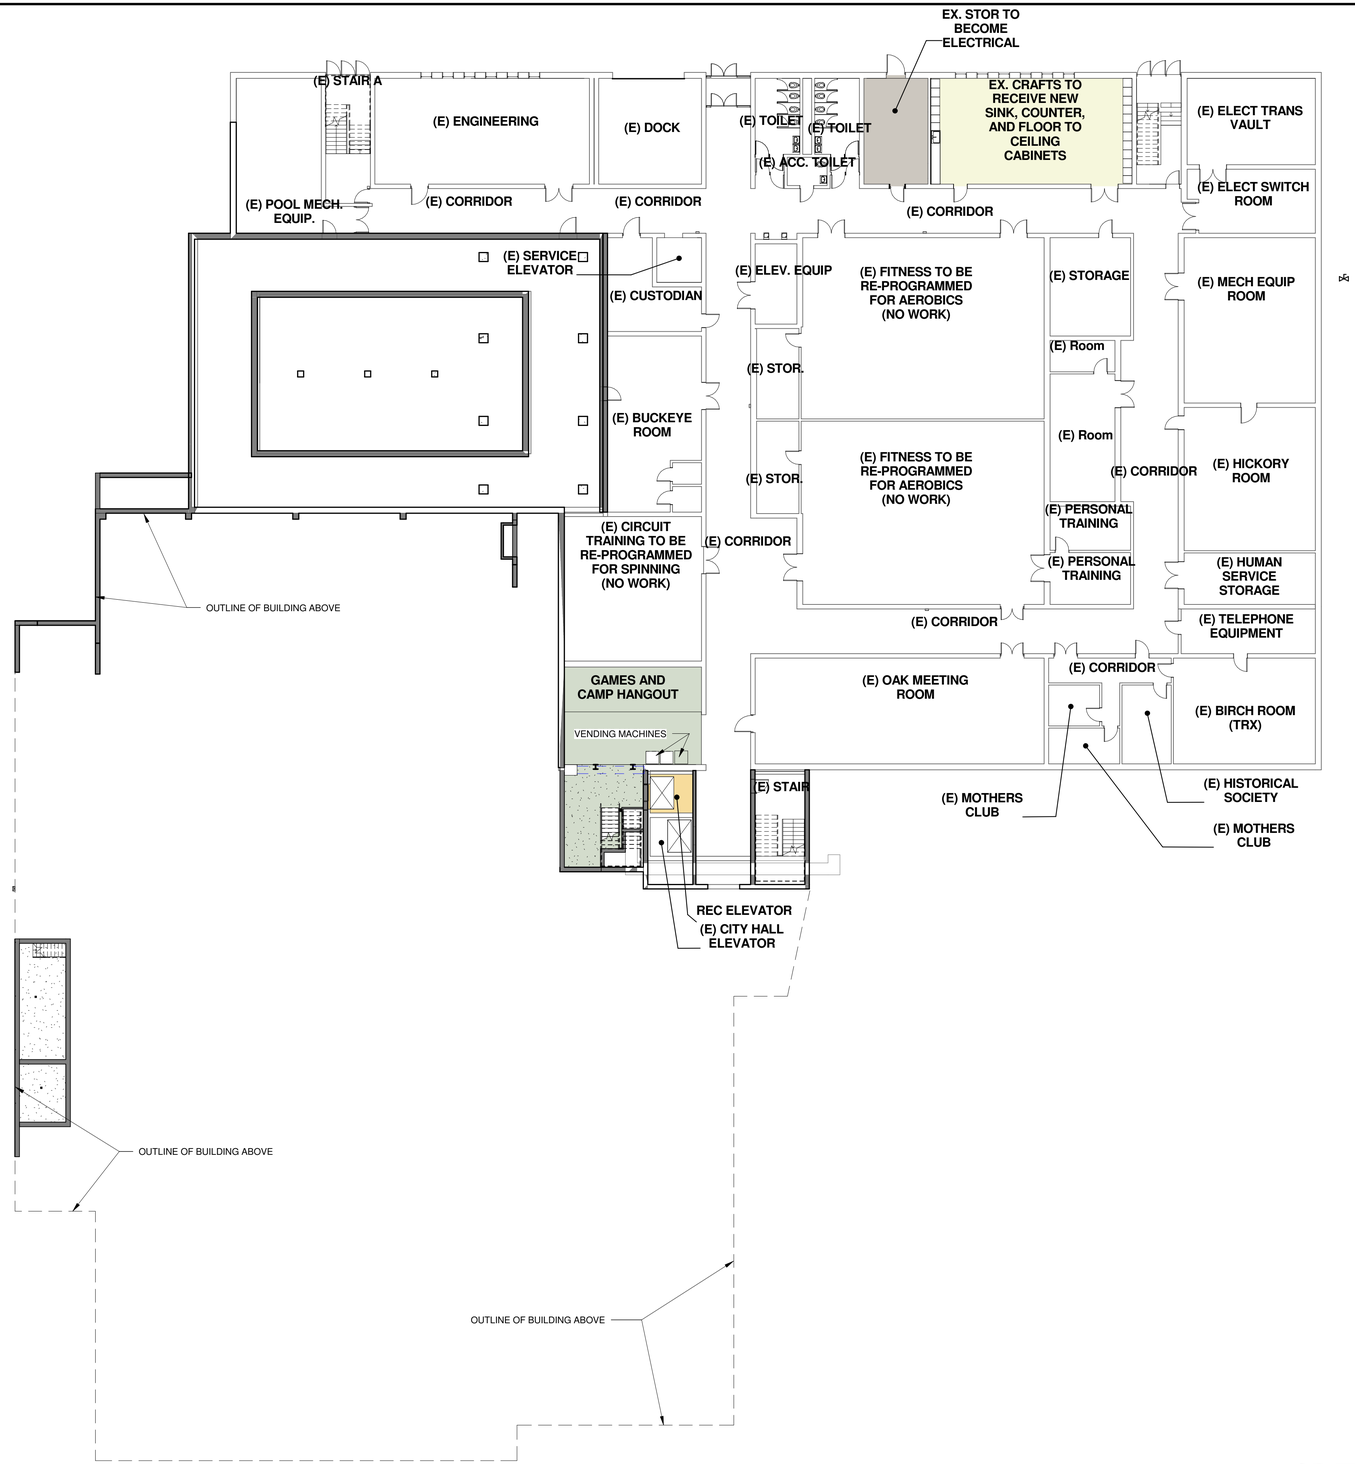

Room Legend

- Athletic Spaces
- Circulation and/or Public
- General Purpose
- Non-Public/Support

GROUND FLOOR PLAN

02/27/17

BSA PROJECT # : 16006

SCALE : 1/16" = 1'-0"

0 8' 16' 32'

BRAUN & STEIDL architects

2/27/2017 5:06:18 PM